
BEDFORD 13527

BRIDGE REPLACEMENT PROJECT

SCALE: 1" = 50' HORIZONTAL
1" = 10' VERTICAL

PRELIMINARY PLANS
SUBJECT TO CHANGE
DATE 3/25/2008

US ROUTE 3

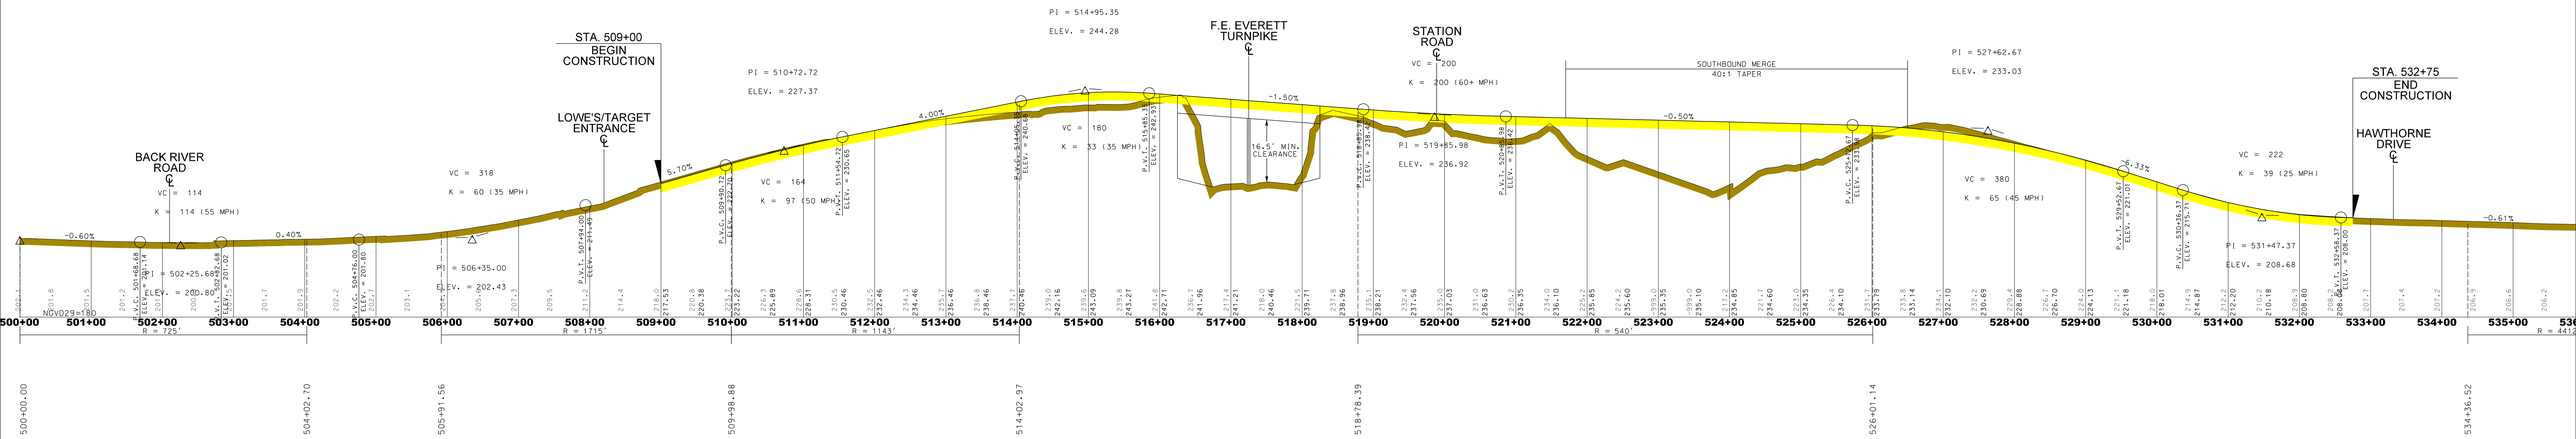

HORIZONTAL CURVE DATA

